

**Work Order ID 139156****\*139156\***

Page 1

Monday, November 16, 2015 9:56:04 AM

Item ID: D3914-1

Accept

**\*N900040100\***Setup Start **\*NS1\***

Revision ID:

Stop **\*NS2\***

Item Name: Rib

Start Date: 11/16/2015 Start Qty: 4.00

**\*4\***

Cust Item ID:

Required Date: 11/16/2015 Req'd Qty: 4.00

**\*4\***

Customer:

Reference:

Approvals:

Process Plan: MLJDate: **NOV 16 2015**

Tooling:

Date:

Run Start **\*NR1\***

QC:

Date:

SPC (Y/N):

Date:

Stop **\*NR2\***

| Sequence ID/<br>Work Center ID | Operation<br>Description | Set Up/<br>Run Hours | Tool ID | Tool # | Plan<br>Code | Accept<br>Qty | Reject<br>Qty | Reject<br>Number | Insp.<br>Stamp |
|--------------------------------|--------------------------|----------------------|---------|--------|--------------|---------------|---------------|------------------|----------------|
| Draw Nbr                       | Revision Nbr             |                      |         |        |              |               |               |                  |                |
| D3914                          | C                        |                      |         |        |              |               |               |                  |                |

100

0.00

**\*100\***

Large Fab

Memo

0.01

Large Fab

1- Cut tube as per dwg D3914  
2- debur and remove identification markings4x CC 15-11-16

110

QC6- Inspect dimensions to drawing

0.00

**\*110\***

QC

Memo

0.00

Quality Control

DAS  
43  
9-89

NOV 18 2015

4x

120

Identify as per dwg & Stock Location: WIA

0.00

**\*120\***

Packaging

Memo

0.00

Packaging

LOCATION: WA004

4x CC 15-11-16

DQA: \_\_\_\_\_ Date: \_\_\_\_\_



## WORK ORDER NON-CONFORMANCE / UPDATE

QA Closed: \_\_\_\_\_ Date: \_\_\_\_\_

Work Order update only ☐

|                                                              |  |   |  |   |  |  |   |  |  |
|--------------------------------------------------------------|--|---|--|---|--|--|---|--|--|
| Work Order: _____<br><br>Part No. _____<br><br>NCR No. _____ |  | <b>DISPOSITION</b><br><br>Rework <input type="checkbox"/><br>Scrap <input type="checkbox"/><br>Use-as-is <input type="checkbox"/><br>Suspected Unapproved <input type="checkbox"/> |  | <b>AGAINST DEPARTMENT/PROCESS</b><br><br><div style="display: flex; justify-content: space-between;"> <div>           Skid-tube <input type="checkbox"/><br/>           Machining <input type="checkbox"/><br/>           Thermoforming <input type="checkbox"/><br/>           Large Fab <input type="checkbox"/> </div> <div>           Cross tube <input type="checkbox"/><br/>           Small Fab <input type="checkbox"/><br/>           Finishing <input type="checkbox"/><br/>           Composite <input type="checkbox"/> </div> <div>           Water Jet <input type="checkbox"/><br/>           Prod. Eng. Coord. <input type="checkbox"/><br/>           Rec/Store/Packaging <input type="checkbox"/><br/>           Supplier <input type="checkbox"/> </div> <div>           Engineering <input type="checkbox"/><br/>           Quality <input type="checkbox"/><br/>           Other <input type="checkbox"/> </div> </div> |  |  |   |  |  |
| Date :                                                       |  | Step #:   |  | QTY Effective :   |  |  | MRB (QSI042) Approval<br><br><br>Completed By<br><br><br>Lead hand / Supervisor<br>Approval Verification<br><br><br>QC / QA Coordinator<br>Approval |  |  |
| Description Work Order Deviation                             |  |   |  | Disposition   |  |  |   |  |  |
|                                                              |  |   |  |   |  |  |   |  |  |
|                                                              |  |   |  |   |  |  |   |  |  |

| |
|---|
| <b>Root Cause</b> |                          |        |                          | <b>FAULT CATEGORY</b> | |
| Environment       | <input type="checkbox"/> | Design | <input type="checkbox"/> | Doc/Data              | <input type="checkbox"/> | Equip/Tooling | <input type="checkbox"/> | Handling/Pre | <input type="checkbox"/> | Material | <input type="checkbox"/> | Internal Transport | <input type="checkbox"/> | Tribal Knowledge | <input type="checkbox"/> | LOA | <input type="checkbox"/> | Substation | <input type="checkbox"/> | Past Expiry Date | <input type="checkbox"/> | Misidentified | <input type="checkbox"/> | No Re-verification | <input type="checkbox"/> | Operator | <input type="checkbox"/> | Offset/Setup | <input type="checkbox"/> | Supplier | <input type="checkbox"/> | Training | <input type="checkbox"/> | Use for Testing | <input type="checkbox"/> | Poor Information | <input type="checkbox"/> | Rushing | <input type="checkbox"/> | Product Improvement | <input type="checkbox"/> | Process Improvement | <input type="checkbox"/> | Manufacturing Process | <input type="checkbox"/> | Past Due | <input type="checkbox"/> | Pressure/Forced | <input type="checkbox"/> | Bending | <input type="checkbox"/> | Centre Not Concentric | <input type="checkbox"/> | Cracks | <input type="checkbox"/> | Crimp/Kink/Ripple/Wave | <input type="checkbox"/> | Cuffs | <input type="checkbox"/> | Crushing | <input type="checkbox"/> | Heat Treat | <input type="checkbox"/> | Wave/Twist in Tube | <input type="checkbox"/> | Marks/Chatter | <input type="checkbox"/> | Temperature/Cure | <input type="checkbox"/> | Set-up | <input type="checkbox"/> | BOM/Route | <input type="checkbox"/> | Broken/Damage/Defect | <input type="checkbox"/> | Inspection Incomplete/Unqualified | <input type="checkbox"/> | Contamination | <input type="checkbox"/> | Countersink | <input type="checkbox"/> | Cut Too Short | <input type="checkbox"/> | Instructions Incomplete/Unclear | <input type="checkbox"/> | Drill Holes | <input type="checkbox"/> | Power Loss/Surge | <input type="checkbox"/> | Folio/Program | <input type="checkbox"/> | Grain | <input type="checkbox"/> | Weld | <input type="checkbox"/> | Wrong Stock Pulled | <input type="checkbox"/> | Out of Sequence | <input type="checkbox"/> | Off-set | <input type="checkbox"/> | Mislabeled | <input type="checkbox"/> | Fit/Function | <input type="checkbox"/> | Misaligned/off center | <input type="checkbox"/> | Positioned Wrong | <input type="checkbox"/> | Outside Dimensions | <input type="checkbox"/> | Over/Under tolerance | <input type="checkbox"/> | Part Incorrect | <input type="checkbox"/> | Part Lost/Missing | <input type="checkbox"/> | Part Moved | <input type="checkbox"/> | Drawing | <input type="checkbox"/> | Finish | <input type="checkbox"/> | Misread | <input type="checkbox"/> | Turning Sequence | <input type="checkbox"/> |
| OTHER :           | |

**Work Order ID 139156**

Monday, November 16, 2015 9:56:04 AM

**\*139156\***

Page 2

Item ID: D3914-1

Accept

**\*N900040100\***Setup Start **\*NS1\***

Revision ID:

Item Name: Rib

Stop **\*NS2\***

Start Date: 11/16/2015 Start Qty: 4.00

**\*4\***

Cust Item ID:

Required Date: 11/16/2015 Req'd Qty: 4.00

**\*4\***

Customer:

Reference:

Approvals: Process Plan: \_\_\_\_\_ Date: \_\_\_\_\_ Tooling: \_\_\_\_\_ Date: \_\_\_\_\_  
QC: \_\_\_\_\_ Date: \_\_\_\_\_ SPC (Y/N): \_\_\_\_\_ Date: \_\_\_\_\_

Run Start **\*NR1\***Stop **\*NR2\***Sequence ID/  
Work Center IDOperation  
DescriptionSet Up/  
Run HoursTool ID Tool # Plan  
CodeAccept  
QtyReject  
QtyReject  
NumberInsp.  
Stamp

130

QC21 - Final Inspection - Work Order Release

0.00

**\*130\***

QC

Memo

0.01

MLJ NOV 18 2015

Quality Control

MLJ NOV 18 2015

DQA: \_\_\_\_\_ Date: \_\_\_\_\_



## WORK ORDER NON-CONFORMANCE / UPDATE

QA Closed: \_\_\_\_\_ Date: \_\_\_\_\_

Work Order update only ☐

|   |   |   |   |   |   |
|---|---|---|---|---|---|
| Work Order: _____<br><br>Part No. _____<br><br>NCR No. _____   | <b>DISPOSITION</b><br><br>Rework <input type="checkbox"/><br>Scrap <input type="checkbox"/><br>Use-as-is <input type="checkbox"/><br>Suspected Unapproved <input type="checkbox"/>   | <b>AGAINST DEPARTMENT/PROCESS</b><br><br><div style="display: flex; justify-content: space-between;"> <div>             Skid-tube <input type="checkbox"/><br/>             Machining <input type="checkbox"/><br/>             Thermoforming <input type="checkbox"/><br/>             Large Fab <input type="checkbox"/> </div> <div>             Cross tube <input type="checkbox"/><br/>             Small Fab <input type="checkbox"/><br/>             Finishing <input type="checkbox"/><br/>             Composite <input type="checkbox"/> </div> <div>             Water Jet <input type="checkbox"/><br/>             Prod. Eng. Coord. <input type="checkbox"/><br/>             Rec/Store/Packaging <input type="checkbox"/><br/>             Supplier <input type="checkbox"/> </div> <div>             Engineering <input type="checkbox"/><br/>             Quality <input type="checkbox"/><br/>             Other <input type="checkbox"/> </div> </div> |   |   |   |
| Date :   | Step #:   | QTY Effective :   |   | MRB (QSI042) Approval   |   |
| Description Work Order Deviation   |   |   | Disposition   |   |   |
|   |   |   | Completed By   |   |   |
|   |   |   | Lead hand / Supervisor<br>Approval Verification   |   |   |
|   |   |   | QC / QA Coordinator<br>Approval   |   |   |
| Root Cause   |   | FAULT CATEGORY   |   |   |   |
| Environment <input type="checkbox"/><br>Design <input type="checkbox"/><br>Doc/Data <input type="checkbox"/><br>Equip/Tooling <input type="checkbox"/><br>Handling/Pre <input type="checkbox"/><br>Material <input type="checkbox"/><br>Internal Transport <input type="checkbox"/><br>Tribal Knowledge <input type="checkbox"/><br>LOA <input type="checkbox"/><br>Substation <input type="checkbox"/><br>Past Expiry Date <input type="checkbox"/><br>Misidentified <input type="checkbox"/> | No Re-verification <input type="checkbox"/><br>Operator <input type="checkbox"/><br>Offset/Setup <input type="checkbox"/><br>Supplier <input type="checkbox"/><br>Training <input type="checkbox"/><br>Use for Testing <input type="checkbox"/><br>Poor Information <input type="checkbox"/><br>Rushing <input type="checkbox"/><br>Product Improvement <input type="checkbox"/><br>Process Improvement <input type="checkbox"/><br>Manufacturing Process <input type="checkbox"/><br>Past Due <input type="checkbox"/> | Pressure/Forced <input type="checkbox"/><br>Bending <input type="checkbox"/><br>Centre Not Concentric <input type="checkbox"/><br>Cracks <input type="checkbox"/><br>Crimp/Kink/Ripple/Wave <input type="checkbox"/><br>Cuffs <input type="checkbox"/><br>Crushing <input type="checkbox"/><br>Heat Treat <input type="checkbox"/><br>Wave/Twist in Tube <input type="checkbox"/><br>Marks/Chatter <input type="checkbox"/>   | Temperature/Cure <input type="checkbox"/><br>Set-up <input type="checkbox"/><br>BOM/Route <input type="checkbox"/><br>Broken/Damage/Defect <input type="checkbox"/><br>Inspection Incomplete/Unqualified <input type="checkbox"/><br>Contamination <input type="checkbox"/><br>Countersink <input type="checkbox"/><br>Cut Too Short <input type="checkbox"/><br>Instructions Incomplete/Unclear <input type="checkbox"/><br>Drill Holes <input type="checkbox"/> | Power Loss/Surge <input type="checkbox"/><br>Folio/Program <input type="checkbox"/><br>Grain <input type="checkbox"/><br>Weld <input type="checkbox"/><br>Wrong Stock Pulled <input type="checkbox"/><br>Out of Sequence <input type="checkbox"/><br>Off-set <input type="checkbox"/><br>Mislabeled <input type="checkbox"/><br>Fit/Function <input type="checkbox"/><br>Misaligned/off center <input type="checkbox"/> | Positioned Wrong <input type="checkbox"/><br>Outside Dimensions <input type="checkbox"/><br>Over/Under tolerance <input type="checkbox"/><br>Part Incorrect <input type="checkbox"/><br>Part Lost/Missing <input type="checkbox"/><br>Part Moved <input type="checkbox"/><br>Drawing <input type="checkbox"/><br>Finish <input type="checkbox"/><br>Misread <input type="checkbox"/><br>Turning Sequence <input type="checkbox"/> |
| OTHER : <input type="checkbox"/>   |   |   |   |   |   |

# Picklist Print

Monday, November 16, 2015 9:56:06 AM

Page 1

Work Order ID: 139156

\*139156\*

Parent Item: D3914-1

\*D3914-1\*

Parent Item Name: Rib

Start Date: 11/16/2015

Required Date: 11/16/2015

Start Qty: 4.00

Required Qty: 4.00

Comments: IPP Rev:A new issue DD 10.03.19 verified by:EC IPP Rev:B  
as per dwg revB DD 10.08.18 verified by:EC IPP Rev:C 11.01.18 chg  
qc5 to 6 DD verf:EC

| Component Item ID/<br>Item Name | Replacement<br>Item ID | Mfg/<br>Purch | Bin<br>Item | Primary<br>Location | Last<br>Location | Route<br>Seq ID | Unit of<br>Measure | Qty on<br>Hand | Qty per Kit | Total<br>Qty | Qty<br>Issued | Date<br>Issued | Status |
|---------------------------------|------------------------|---------------|-------------|---------------------|------------------|-----------------|--------------------|----------------|-------------|--------------|---------------|----------------|--------|
|---------------------------------|------------------------|---------------|-------------|---------------------|------------------|-----------------|--------------------|----------------|-------------|--------------|---------------|----------------|--------|

M304TS0.750W.049

Purchased

No

100

f

865.0518

8

33.68421

\*M304TS0 750W 049\*

\*\*

15-11-16

304 SQ Tube .75x.75x.049W

## Location

## Loc Qty

## Loc Code

WA004

865.051768

M131868

1.104368

M132744

134.4114

M133163

600

M133417

129.536

34

DQA: \_\_\_\_\_ Date: \_\_\_\_\_



## WORK ORDER NON-CONFORMANCE / UPDATE


QA Closed: \_\_\_\_\_ Date: \_\_\_\_\_

Work Order update only ☐

|                                                              |  |   |  |   |  |  |   |  |  |
|--------------------------------------------------------------|--|---|--|---|--|--|---|--|--|
| Work Order: _____<br><br>Part No. _____<br><br>NCR No. _____ |  | <b>DISPOSITION</b><br><br>Rework <input type="checkbox"/><br>Scrap <input type="checkbox"/><br>Use-as-is <input type="checkbox"/><br>Suspected Unapproved <input type="checkbox"/> |  | <b>AGAINST DEPARTMENT/PROCESS</b><br><br><div style="display: flex; justify-content: space-between;"> <div>           Skid-tube <input type="checkbox"/><br/>           Machining <input type="checkbox"/><br/>           Thermoforming <input type="checkbox"/><br/>           Large Fab <input type="checkbox"/> </div> <div>           Cross tube <input type="checkbox"/><br/>           Small Fab <input type="checkbox"/><br/>           Finishing <input type="checkbox"/><br/>           Composite <input type="checkbox"/> </div> <div>           Water Jet <input type="checkbox"/><br/>           Prod. Eng. Coord. <input type="checkbox"/><br/>           Rec/Store/Packaging <input type="checkbox"/><br/>           Supplier <input type="checkbox"/> </div> <div>           Engineering <input type="checkbox"/><br/>           Quality <input type="checkbox"/><br/>           Other <input type="checkbox"/> </div> </div> |  |  |   |  |  |
| Date :                                                       |  | Step #:   |  | QTY Effective :   |  |  | MRB (QSI042) Approval<br><br><br>Completed By<br><br><br>Lead hand / Supervisor<br>Approval Verification<br><br><br>QC / QA Coordinator<br>Approval |  |  |
| Description Work Order Deviation                             |  |   |  | Disposition   |  |  |   |  |  |
|                                                              |  |   |  |   |  |  |   |  |  |
|                                                              |  |   |  |   |  |  |   |  |  |

| Root Cause         |                          |                       |                          | FAULT CATEGORY         |                          |                                   |                          |                       |                          |                      |                          |
|--------------------|--------------------------|-----------------------|--------------------------|------------------------|--------------------------|-----------------------------------|--------------------------|-----------------------|--------------------------|----------------------|--------------------------|
| Environment        | <input type="checkbox"/> | No Re-verification    | <input type="checkbox"/> | Pressure/Forced        | <input type="checkbox"/> | Temperature/Cure                  | <input type="checkbox"/> | Power Loss/Surge      | <input type="checkbox"/> | Positioned Wrong     | <input type="checkbox"/> |
| Design             | <input type="checkbox"/> | Operator              | <input type="checkbox"/> | Bending                | <input type="checkbox"/> | Set-up                            | <input type="checkbox"/> | Folio/Program         | <input type="checkbox"/> | Outside Dimensions   | <input type="checkbox"/> |
| Doc/Data           | <input type="checkbox"/> | Offset/Setup          | <input type="checkbox"/> | Centre Not Concentric  | <input type="checkbox"/> | BOM/Route                         | <input type="checkbox"/> | Grain                 | <input type="checkbox"/> | Over/Under tolerance | <input type="checkbox"/> |
| Equip/Tooling      | <input type="checkbox"/> | Supplier              | <input type="checkbox"/> | Cracks                 | <input type="checkbox"/> | Broken/Damage/Defect              | <input type="checkbox"/> | Weld                  | <input type="checkbox"/> | Part Incorrect       | <input type="checkbox"/> |
| Handling/Pre       | <input type="checkbox"/> | Training              | <input type="checkbox"/> | Crimp/Kink/Ripple/Wave | <input type="checkbox"/> | Inspection Incomplete/Unqualified | <input type="checkbox"/> | Wrong Stock Pulled    | <input type="checkbox"/> | Part Lost/Missing    | <input type="checkbox"/> |
| Material           | <input type="checkbox"/> | Use for Testing       | <input type="checkbox"/> | Cuffs                  | <input type="checkbox"/> | Contamination                     | <input type="checkbox"/> | Out of Sequence       | <input type="checkbox"/> | Part Moved           | <input type="checkbox"/> |
| Internal Transport | <input type="checkbox"/> | Poor Information      | <input type="checkbox"/> | Crushing               | <input type="checkbox"/> | Countersink                       | <input type="checkbox"/> | Off-set               | <input type="checkbox"/> | Drawing              | <input type="checkbox"/> |
| Tribal Knowledge   | <input type="checkbox"/> | Rushing               | <input type="checkbox"/> | Heat Treat             | <input type="checkbox"/> | Cut Too Short                     | <input type="checkbox"/> | Mislabeled            | <input type="checkbox"/> | Finish               | <input type="checkbox"/> |
| LOA                | <input type="checkbox"/> | Product Improvement   | <input type="checkbox"/> | Wave/Twist in Tube     | <input type="checkbox"/> | Instructions Incomplete/Unclear   | <input type="checkbox"/> | Fit/Function          | <input type="checkbox"/> | Misread              | <input type="checkbox"/> |
| Substation         | <input type="checkbox"/> | Process Improvement   | <input type="checkbox"/> | Marks/Chatter          | <input type="checkbox"/> | Drill Holes                       | <input type="checkbox"/> | Misaligned/off center | <input type="checkbox"/> | Turning Sequence     | <input type="checkbox"/> |
| Past Expiry Date   | <input type="checkbox"/> | Manufacturing Process | <input type="checkbox"/> | OTHER :                |                          |                                   |                          |                       |                          |                      |                          |
| Misidentified      | <input type="checkbox"/> | Past Due              | <input type="checkbox"/> |                        |                          |                                   |                          |                       |                          |                      |                          |

| ITEM | QTY<br>-041 | P/N       | DESCRIPTION                |
|------|-------------|-----------|----------------------------|
|      | X           | D3914-041 | LONG BASKET LID ASSY (350) |
| 1    | 1           | D3914-101 | TUBULAR ASSY, LONG LID     |
| 2    | 2           | D2581     | MOUNTING BRACKET           |
| 3    | 1           | D2728-3   | DART LOGO LABEL            |
| 4    | 3           | D4016-3   | HINGE HALF, LID            |
| 5    | 1           | D4020-5   | LID MESH, 350 LONG BASKET  |
| 6    | 1           | D4021-3   | DATA PLATE                 |

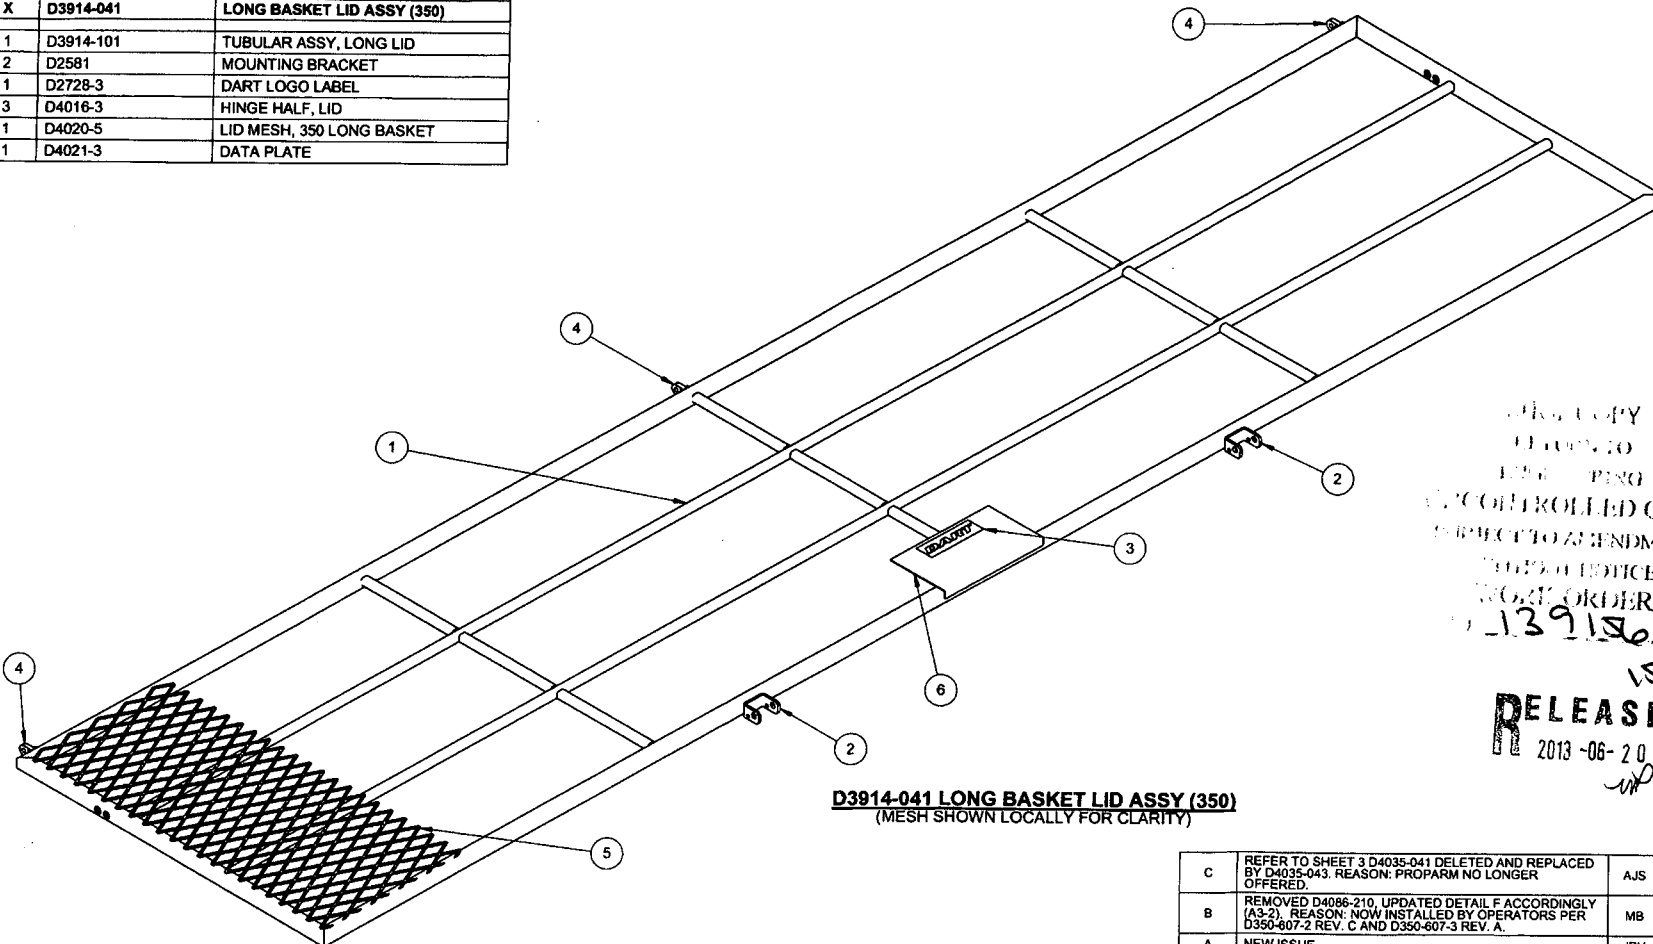

**D3914-041 LONG BASKET LID ASSY (350)**  
(MESH SHOWN LOCALLY FOR CLARITY)

THIS COPY  
RETURN TO  
THE  
CONTROLLED COPY  
SUBJECT TO AMENDMENT  
NOTICE  
NOT ORDER  
139186.MJ  
1571-16

**RELEASED**  
2013-06-20  
WJP

| C   | REFER TO SHEET 3 D4035-041 DELETED AND REPLACED BY D4035-043. REASON: PROFORM NO LONGER OFFERED.                                        | AJS | 13.03.13 |
|---|---|-----|----------|
| B   | REMOVED D4086-210, UPDATED DETAIL F ACCORDINGLY (A3-2). REASON: NOW INSTALLED BY OPERATORS PER D350-807-2 REV. C AND D350-607-3 REV. A. | MB  | 10.08.05 |
| A   | NEW ISSUE   | JPH | 10.03.16 |
| REV.   | DESCRIPTION   | BY  | DATE     |
| DESIGN   | AJS   |     |          |
| DRAWN   | AJS   |     |          |
| CHECKED   | A.P.   |     |          |
| MFG. APPR.   | DS   |     |          |
| APPROVED   | 14   |     |          |
| DE APPR.   | 14   |     |          |
| DATE   | 13.03.13   |     |          |
| <b>DART AEROSPACE LTD</b><br>HAWKESBURY, ONTARIO, CANADA<br>DRAWING NO. <b>D3914</b> REV. C<br><b>LONG BASKET LID ASSY (350)</b> SCALE NTS<br><small>COPYRIGHT © 2010 BY DART AEROSPACE LTD<br/>THIS DOCUMENT IS PRIVATE AND CONFIDENTIAL AND IS SUPPLIED ON THE EXPRESS CONDITION THAT IT IS NOT TO BE REPRODUCED FOR ANY PURPOSE OR COPIED OR COMMUNICATED TO ANY OTHER PERSON WITHOUT WRITTEN PERMISSION FROM DART AEROSPACE LTD.</small> |   |     |          |

DQA: \_\_\_\_\_ Date: \_\_\_\_\_




## WORK ORDER NON-CONFORMANCE / UPDATE

QA Closed: \_\_\_\_\_ Date: \_\_\_\_\_






Work Order update only ☐

| |
|---|
| Work Order: _____<br><br>Part No. _____<br><br>NCR No. _____   |                                                            | <b>DISPOSITION</b><br><br>Rework <input type="checkbox"/><br>Scrap <input type="checkbox"/><br>Use-as-is <input type="checkbox"/><br>Suspected Unapproved <input type="checkbox"/> |                                               | <b>AGAINST DEPARTMENT/PROCESS</b><br><br><table style="width:100%; border: none;"> <tr> <td style="width:15%;">Skid-tube <input type="checkbox"/></td> <td style="width:15%;">Cross tube <input type="checkbox"/></td> <td style="width:15%;">Water Jet <input type="checkbox"/></td> <td style="width:15%;">Engineering <input type="checkbox"/></td> </tr> <tr> <td>Machining <input type="checkbox"/></td> <td>Small Fab <input type="checkbox"/></td> <td>Prod. Eng. Coord. <input type="checkbox"/></td> <td>Quality <input type="checkbox"/></td> </tr> <tr> <td>Thermoforming <input type="checkbox"/></td> <td>Finishing <input type="checkbox"/></td> <td>Rec/Store/Packaging <input type="checkbox"/></td> <td>Other <input type="checkbox"/></td> </tr> <tr> <td>Large Fab <input type="checkbox"/></td> <td>Composite <input type="checkbox"/></td> <td>Supplier <input type="checkbox"/></td> <td></td> </tr> </table> |                                   |                                   |   |                                        |                                   | Skid-tube <input type="checkbox"/>    | Cross tube <input type="checkbox"/> | Water Jet <input type="checkbox"/> | Engineering <input type="checkbox"/>     | Machining <input type="checkbox"/>          | Small Fab <input type="checkbox"/>        | Prod. Eng. Coord. <input type="checkbox"/> | Quality <input type="checkbox"/> | Thermoforming <input type="checkbox"/> | Finishing <input type="checkbox"/>           | Rec/Store/Packaging <input type="checkbox"/> | Other <input type="checkbox"/>               | Large Fab <input type="checkbox"/>        | Composite <input type="checkbox"/>             | Supplier <input type="checkbox"/>      | |
| Skid-tube <input type="checkbox"/>   | Cross tube <input type="checkbox"/>                        | Water Jet <input type="checkbox"/>   | Engineering <input type="checkbox"/>          | |
| Machining <input type="checkbox"/>   | Small Fab <input type="checkbox"/>                         | Prod. Eng. Coord. <input type="checkbox"/>   | Quality <input type="checkbox"/>              | |
| Thermoforming <input type="checkbox"/>   | Finishing <input type="checkbox"/>                         | Rec/Store/Packaging <input type="checkbox"/>   | Other <input type="checkbox"/>                | |
| Large Fab <input type="checkbox"/>   | Composite <input type="checkbox"/>                         | Supplier <input type="checkbox"/>   | |
| Date :   |                                                            | Step #:   |                                               | QTY Effective :   |                                   |                                   | MRB (QSI042) Approval<br><br><br>Completed By<br><br><br>Lead hand / Supervisor<br>Approval Verification<br><br><br>QC / QA Coordinator<br>Approval | |
| Description Work Order Deviation   |                                                            |   |                                               | Disposition   | |
| |
| |
| <b>Root Cause</b><br><table style="width:100%; border: none;"> <tr><td>Environment <input type="checkbox"/></td><td>No Re-verification <input type="checkbox"/></td></tr> <tr><td>Design <input type="checkbox"/></td><td>Operator <input type="checkbox"/></td></tr> <tr><td>Doc/Data <input type="checkbox"/></td><td>Offset/Setup <input type="checkbox"/></td></tr> <tr><td>Equip/Tooling <input type="checkbox"/></td><td>Supplier <input type="checkbox"/></td></tr> <tr><td>Handling/Pre <input type="checkbox"/></td><td>Training <input type="checkbox"/></td></tr> <tr><td>Material <input type="checkbox"/></td><td>Use for Testing <input type="checkbox"/></td></tr> <tr><td>Internal Transport <input type="checkbox"/></td><td>Poor Information <input type="checkbox"/></td></tr> <tr><td>Tribal Knowledge <input type="checkbox"/></td><td>Rushing <input type="checkbox"/></td></tr> <tr><td>LOA <input type="checkbox"/></td><td>Product Improvement <input type="checkbox"/></td></tr> <tr><td>Substation <input type="checkbox"/></td><td>Process Improvement <input type="checkbox"/></td></tr> <tr><td>Past Expiry Date <input type="checkbox"/></td><td>Manufacturing Process <input type="checkbox"/></td></tr> <tr><td>Misidentified <input type="checkbox"/></td><td>Past Due <input type="checkbox"/></td></tr> </table> |                                                            | Environment <input type="checkbox"/>   | No Re-verification <input type="checkbox"/>   | Design <input type="checkbox"/>   | Operator <input type="checkbox"/> | Doc/Data <input type="checkbox"/> | Offset/Setup <input type="checkbox"/>   | Equip/Tooling <input type="checkbox"/> | Supplier <input type="checkbox"/> | Handling/Pre <input type="checkbox"/> | Training <input type="checkbox"/>   | Material <input type="checkbox"/>  | Use for Testing <input type="checkbox"/> | Internal Transport <input type="checkbox"/> | Poor Information <input type="checkbox"/> | Tribal Knowledge <input type="checkbox"/>  | Rushing <input type="checkbox"/> | LOA <input type="checkbox"/>           | Product Improvement <input type="checkbox"/> | Substation <input type="checkbox"/>          | Process Improvement <input type="checkbox"/> | Past Expiry Date <input type="checkbox"/> | Manufacturing Process <input type="checkbox"/> | Misidentified <input type="checkbox"/> | Past Due <input type="checkbox"/> | <b>FAULT CATEGORY</b><br><table style="width:100%; border: none;"> <tr> <td style="width:25%;">Pressure/Forced <input type="checkbox"/></td> <td style="width:25%;">Temperature/Cure <input type="checkbox"/></td> <td style="width:25%;">Power Loss/Surge <input type="checkbox"/></td> <td style="width:25%;">Positioned Wrong <input type="checkbox"/></td> </tr> <tr> <td>Bending <input type="checkbox"/></td> <td>Set-up <input type="checkbox"/></td> <td>Folio/Program <input type="checkbox"/></td> <td>Outside Dimensions <input type="checkbox"/></td> </tr> <tr> <td>Centre Not Concentric <input type="checkbox"/></td> <td>BOM/Route <input type="checkbox"/></td> <td>Grain <input type="checkbox"/></td> <td>Over/Under tolerance <input type="checkbox"/></td> </tr> <tr> <td>Cracks <input type="checkbox"/></td> <td>Broken/Damage/Defect <input type="checkbox"/></td> <td>Weld <input type="checkbox"/></td> <td>Part Incorrect <input type="checkbox"/></td> </tr> <tr> <td>Crimp/Kink/Ripple/Wave <input type="checkbox"/></td> <td>Inspection Incomplete/Unqualified <input type="checkbox"/></td> <td>Wrong Stock Pulled <input type="checkbox"/></td> <td>Part Lost/Missing <input type="checkbox"/></td> </tr> <tr> <td>Cuffs <input type="checkbox"/></td> <td>Contamination <input type="checkbox"/></td> <td>Out of Sequence <input type="checkbox"/></td> <td>Part Moved <input type="checkbox"/></td> </tr> <tr> <td>Crushing <input type="checkbox"/></td> <td>Countersink <input type="checkbox"/></td> <td>Off-set <input type="checkbox"/></td> <td>Drawing <input type="checkbox"/></td> </tr> <tr> <td>Heat Treat <input type="checkbox"/></td> <td>Cut Too Short <input type="checkbox"/></td> <td>Mislabeled <input type="checkbox"/></td> <td>Finish <input type="checkbox"/></td> </tr> <tr> <td>Wave/Twist in Tube <input type="checkbox"/></td> <td>Instructions Incomplete/Unclear <input type="checkbox"/></td> <td>Fit/Function <input type="checkbox"/></td> <td>Misread <input type="checkbox"/></td> </tr> <tr> <td>Marks/Chatter <input type="checkbox"/></td> <td>Drill Holes <input type="checkbox"/></td> <td>Misaligned/off center <input type="checkbox"/></td> <td>Turning Sequence <input type="checkbox"/></td> </tr> </table> |  |  |  |  |  | Pressure/Forced <input type="checkbox"/> | Temperature/Cure <input type="checkbox"/> | Power Loss/Surge <input type="checkbox"/> | Positioned Wrong <input type="checkbox"/> | Bending <input type="checkbox"/> | Set-up <input type="checkbox"/> | Folio/Program <input type="checkbox"/> | Outside Dimensions <input type="checkbox"/> | Centre Not Concentric <input type="checkbox"/> | BOM/Route <input type="checkbox"/> | Grain <input type="checkbox"/> | Over/Under tolerance <input type="checkbox"/> | Cracks <input type="checkbox"/> | Broken/Damage/Defect <input type="checkbox"/> | Weld <input type="checkbox"/> | Part Incorrect <input type="checkbox"/> | Crimp/Kink/Ripple/Wave <input type="checkbox"/> | Inspection Incomplete/Unqualified <input type="checkbox"/> | Wrong Stock Pulled <input type="checkbox"/> | Part Lost/Missing <input type="checkbox"/> | Cuffs <input type="checkbox"/> | Contamination <input type="checkbox"/> | Out of Sequence <input type="checkbox"/> | Part Moved <input type="checkbox"/> | Crushing <input type="checkbox"/> | Countersink <input type="checkbox"/> | Off-set <input type="checkbox"/> | Drawing <input type="checkbox"/> | Heat Treat <input type="checkbox"/> | Cut Too Short <input type="checkbox"/> | Mislabeled <input type="checkbox"/> | Finish <input type="checkbox"/> | Wave/Twist in Tube <input type="checkbox"/> | Instructions Incomplete/Unclear <input type="checkbox"/> | Fit/Function <input type="checkbox"/> | Misread <input type="checkbox"/> | Marks/Chatter <input type="checkbox"/> | Drill Holes <input type="checkbox"/> | Misaligned/off center <input type="checkbox"/> | Turning Sequence <input type="checkbox"/> |
| Environment <input type="checkbox"/>   | No Re-verification <input type="checkbox"/>                | |
| Design <input type="checkbox"/>   | Operator <input type="checkbox"/>                          | |
| Doc/Data <input type="checkbox"/>   | Offset/Setup <input type="checkbox"/>                      | |
| Equip/Tooling <input type="checkbox"/>   | Supplier <input type="checkbox"/>                          | |
| Handling/Pre <input type="checkbox"/>   | Training <input type="checkbox"/>                          | |
| Material <input type="checkbox"/>   | Use for Testing <input type="checkbox"/>                   | |
| Internal Transport <input type="checkbox"/>   | Poor Information <input type="checkbox"/>                  | |
| Tribal Knowledge <input type="checkbox"/>   | Rushing <input type="checkbox"/>                           | |
| LOA <input type="checkbox"/>   | Product Improvement <input type="checkbox"/>               | |
| Substation <input type="checkbox"/>   | Process Improvement <input type="checkbox"/>               | |
| Past Expiry Date <input type="checkbox"/>   | Manufacturing Process <input type="checkbox"/>             | |
| Misidentified <input type="checkbox"/>   | Past Due <input type="checkbox"/>                          | |
| Pressure/Forced <input type="checkbox"/>   | Temperature/Cure <input type="checkbox"/>                  | Power Loss/Surge <input type="checkbox"/>   | Positioned Wrong <input type="checkbox"/>     | |
| Bending <input type="checkbox"/>   | Set-up <input type="checkbox"/>                            | Folio/Program <input type="checkbox"/>   | Outside Dimensions <input type="checkbox"/>   | |
| Centre Not Concentric <input type="checkbox"/>   | BOM/Route <input type="checkbox"/>                         | Grain <input type="checkbox"/>   | Over/Under tolerance <input type="checkbox"/> | |
| Cracks <input type="checkbox"/>   | Broken/Damage/Defect <input type="checkbox"/>              | Weld <input type="checkbox"/>   | Part Incorrect <input type="checkbox"/>       | |
| Crimp/Kink/Ripple/Wave <input type="checkbox"/>   | Inspection Incomplete/Unqualified <input type="checkbox"/> | Wrong Stock Pulled <input type="checkbox"/>   | Part Lost/Missing <input type="checkbox"/>    | |
| Cuffs <input type="checkbox"/>   | Contamination <input type="checkbox"/>                     | Out of Sequence <input type="checkbox"/>   | Part Moved <input type="checkbox"/>           | |
| Crushing <input type="checkbox"/>   | Countersink <input type="checkbox"/>                       | Off-set <input type="checkbox"/>   | Drawing <input type="checkbox"/>              | |
| Heat Treat <input type="checkbox"/>   | Cut Too Short <input type="checkbox"/>                     | Mislabeled <input type="checkbox"/>   | Finish <input type="checkbox"/>               | |
| Wave/Twist in Tube <input type="checkbox"/>   | Instructions Incomplete/Unclear <input type="checkbox"/>   | Fit/Function <input type="checkbox"/>   | Misread <input type="checkbox"/>              | |
| Marks/Chatter <input type="checkbox"/>   | Drill Holes <input type="checkbox"/>                       | Misaligned/off center <input type="checkbox"/>   | Turning Sequence <input type="checkbox"/>     | |
|   |                                                            | OTHER :   | |



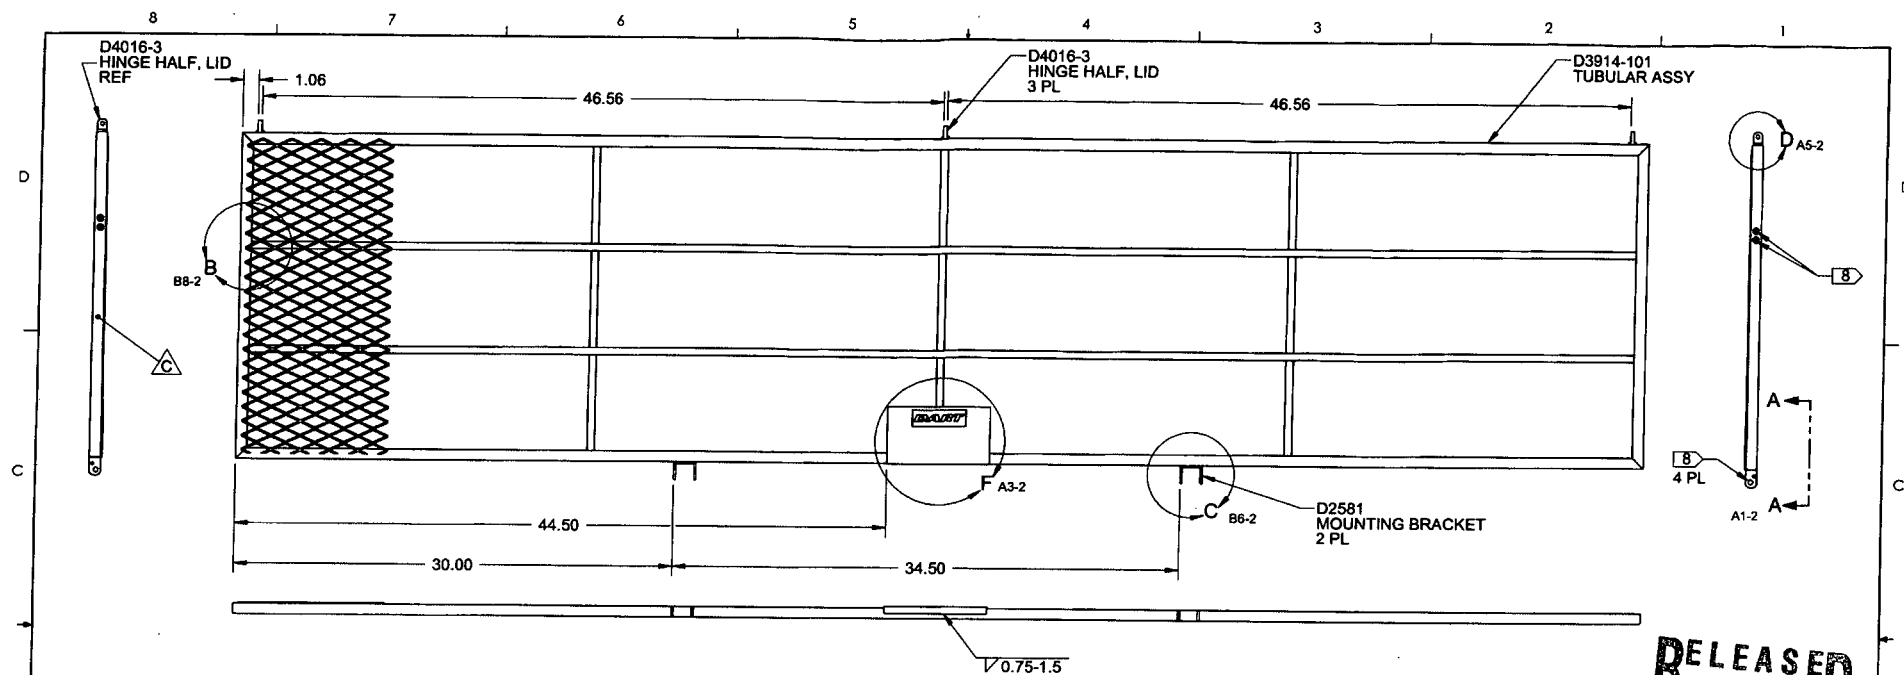

**D3914-041 LONG BASKET LID ASSY (350)**  
(MESH SHOWN LOCALLY FOR CLARITY)

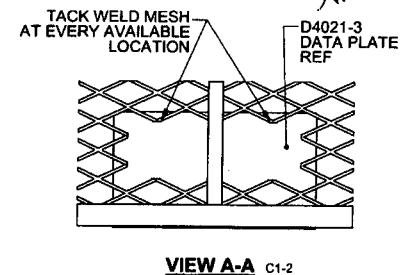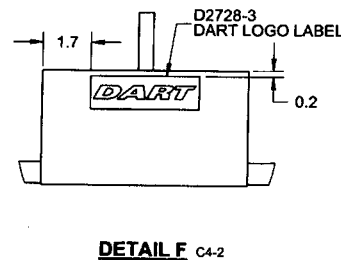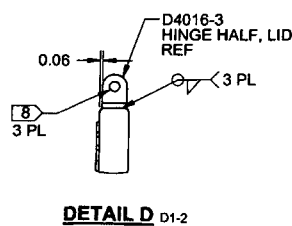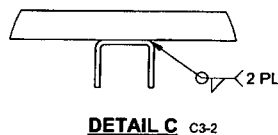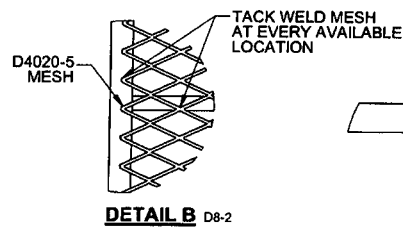

**NOTES:**

- 1) MATERIAL: N/A
- 2) FINISH: POWDER COAT BLACK SANDTEX (4.3.5.7) PER DART QSI 005 4.3  
APPLY BLACK ANTI-SKID PAINT TO OUTSIDE SURFACE OF MESH PER DART QSI 005 4.4
- 3) TOLERANCES: PER DART QSI 018 UNLESS OTHERWISE NOTED
- 4) UNITS: INCHES UNLESS OTHERWISE NOTED
- 5) BREAK SHARP EDGES: N/A
- 6) IDENTIFICATION: N/A
- 7) WEIGHT: 22.35 lbs APPROX
- 8) MASK HOLES PRIOR TO FINISHING
- 9) WELD PER DART QSI 004

|   |            |                                        |              |
|---|------------|----------------------------------------|--------------|
| DESIGN   | AJS        | <b>DART AEROSPACE LTD</b>              |              |
| DRAWN   | AJS        | HAWKESBURY, ONTARIO, CANADA            |              |
| CHECKED   | <i>AJS</i> | DRAWING NO.                            | REV. C       |
| MFG. APPR.   | <i>AS</i>  | D3914                                  | SHEET 2 OF 4 |
| APPROVED   | <i>AS</i>  | TITLE                                  | SCALE        |
| DE APPR.   | <i>AS</i>  | LONG BASKET LID ASSY (350)             | NTS          |
| DATE   | 13.03.13   | COPYRIGHT © 2010 BY DART AEROSPACE LTD |              |
| THIS DOCUMENT IS PRIVATE AND CONFIDENTIAL AND IS SUPPLIED ON THE EXPRESS CONDITION THAT IT IS NOT TO BE REPRODUCED FOR ANY PURPOSE, OR COPIED OR COMMUNICATED TO ANY OTHER PERSON WITHOUT WRITTEN PERMISSION FROM DART AEROSPACE LTD. |            |                                        |              |

**RELEASED**  
2013-06-20

DQA: \_\_\_\_\_ Date: \_\_\_\_\_




## WORK ORDER NON-CONFORMANCE / UPDATE

QA Closed: \_\_\_\_\_ Date: \_\_\_\_\_


Work Order update only ☐

|                                                              |                                                |   |                                                            |   |                                               |  |   |  |  |
|--------------------------------------------------------------|------------------------------------------------|---|------------------------------------------------------------|---|-----------------------------------------------|--|---|--|--|
| Work Order: _____<br><br>Part No. _____<br><br>NCR No. _____ |                                                | <b>DISPOSITION</b><br><br>Rework <input type="checkbox"/><br>Scrap <input type="checkbox"/><br>Use-as-is <input type="checkbox"/><br>Suspected Unapproved <input type="checkbox"/> |                                                            | <b>AGAINST DEPARTMENT/PROCESS</b><br><br><div style="display: flex; justify-content: space-between;"> <div>           Skid-tube <input type="checkbox"/><br/>           Machining <input type="checkbox"/><br/>           Thermoforming <input type="checkbox"/><br/>           Large Fab <input type="checkbox"/> </div> <div>           Cross tube <input type="checkbox"/><br/>           Small Fab <input type="checkbox"/><br/>           Finishing <input type="checkbox"/><br/>           Composite <input type="checkbox"/> </div> <div>           Water Jet <input type="checkbox"/><br/>           Prod. Eng. Coord. <input type="checkbox"/><br/>           Rec/Store/Packaging <input type="checkbox"/><br/>           Supplier <input type="checkbox"/> </div> <div>           Engineering <input type="checkbox"/><br/>           Quality <input type="checkbox"/><br/>           Other <input type="checkbox"/> </div> </div> |                                               |  |   |  |  |
| Date :                                                       |                                                | Step #:   |                                                            | QTY Effective :   |                                               |  | <b>MRB (QSI042) Approval</b><br><br>Completed By _____<br><br>Lead hand / Supervisor Approval Verification _____<br><br>QC / QA Coordinator Approval _____ |  |  |
| Description Work Order Deviation                             |                                                |   |                                                            | Disposition   |                                               |  |   |  |  |
|                                                              |                                                |   |                                                            |   |                                               |  |   |  |  |
|                                                              |                                                |   |                                                            |   |                                               |  |   |  |  |
| Root Cause                                                   |                                                | FAULT CATEGORY   |                                                            |   |                                               |  |   |  |  |
| Environment <input type="checkbox"/>                         | No Re-verification <input type="checkbox"/>    | Pressure/Forced <input type="checkbox"/>   | Temperature/Cure <input type="checkbox"/>                  | Power Loss/Surge <input type="checkbox"/>   | Positioned Wrong <input type="checkbox"/>     |  |   |  |  |
| Design <input type="checkbox"/>                              | Operator <input type="checkbox"/>              | Bending <input type="checkbox"/>   | Set-up <input type="checkbox"/>                            | Folio/Program <input type="checkbox"/>   | Outside Dimensions <input type="checkbox"/>   |  |   |  |  |
| Doc/Data <input type="checkbox"/>                            | Offset/Setup <input type="checkbox"/>          | Centre Not Concentric <input type="checkbox"/>   | BOM/Route <input type="checkbox"/>                         | Grain <input type="checkbox"/>   | Over/Under tolerance <input type="checkbox"/> |  |   |  |  |
| Equip/Tooling <input type="checkbox"/>                       | Supplier <input type="checkbox"/>              | Cracks <input type="checkbox"/>   | Broken/Damage/Defect <input type="checkbox"/>              | Weld <input type="checkbox"/>   | Part Incorrect <input type="checkbox"/>       |  |   |  |  |
| Handling/Pre <input type="checkbox"/>                        | Training <input type="checkbox"/>              | Crimp/Kink/Ripple/Wave <input type="checkbox"/>   | Inspection Incomplete/Unqualified <input type="checkbox"/> | Wrong Stock Pulled <input type="checkbox"/>   | Part Lost/Missing <input type="checkbox"/>    |  |   |  |  |
| Material <input type="checkbox"/>                            | Use for Testing <input type="checkbox"/>       | Cuffs <input type="checkbox"/>   | Contamination <input type="checkbox"/>                     | Out of Sequence <input type="checkbox"/>   | Part Moved <input type="checkbox"/>           |  |   |  |  |
| Internal Transport <input type="checkbox"/>                  | Poor Information <input type="checkbox"/>      | Crushing <input type="checkbox"/>   | Countersink <input type="checkbox"/>                       | Off-set <input type="checkbox"/>   | Drawing <input type="checkbox"/>              |  |   |  |  |
| Tribal Knowledge <input type="checkbox"/>                    | Rushing <input type="checkbox"/>               | Heat Treat <input type="checkbox"/>   | Cut Too Short <input type="checkbox"/>                     | Mislabeled <input type="checkbox"/>   | Finish <input type="checkbox"/>               |  |   |  |  |
| LOA <input type="checkbox"/>                                 | Product Improvement <input type="checkbox"/>   | Wave/Twist in Tube <input type="checkbox"/>   | Instructions Incomplete/Unclear <input type="checkbox"/>   | Fit/Function <input type="checkbox"/>   | Misread <input type="checkbox"/>              |  |   |  |  |
| Substation <input type="checkbox"/>                          | Process Improvement <input type="checkbox"/>   | Marks/Chatter <input type="checkbox"/>   | Drill Holes <input type="checkbox"/>                       | Misaligned/off center <input type="checkbox"/>   | Turning Sequence <input type="checkbox"/>     |  |   |  |  |
| Past Expiry Date <input type="checkbox"/>                    | Manufacturing Process <input type="checkbox"/> | OTHER : _____   |                                                            |   |                                               |  |   |  |  |
| Misidentified <input type="checkbox"/>                       | Past Due <input type="checkbox"/>              |   |                                                            |   |                                               |  |   |  |  |

| ITEM | QTY<br>-101 | P/N       | DESCRIPTION                  |
|------|-------------|-----------|------------------------------|
|      | X           | D3914-101 | TUBULAR ASSY, LONG LID (350) |
| 1    | 2           | D3914-1   | RIB                          |
| 2    | 2           | D3914-7   | RIB                          |
| 3    | 9           | D4018-5   | RIB                          |
| 4    | 2           | D4035-043 | BASKET LID RIB ASSY, AFT     |

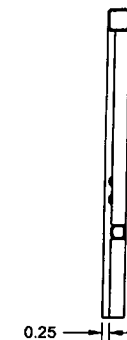

SECTION E-E C5-3

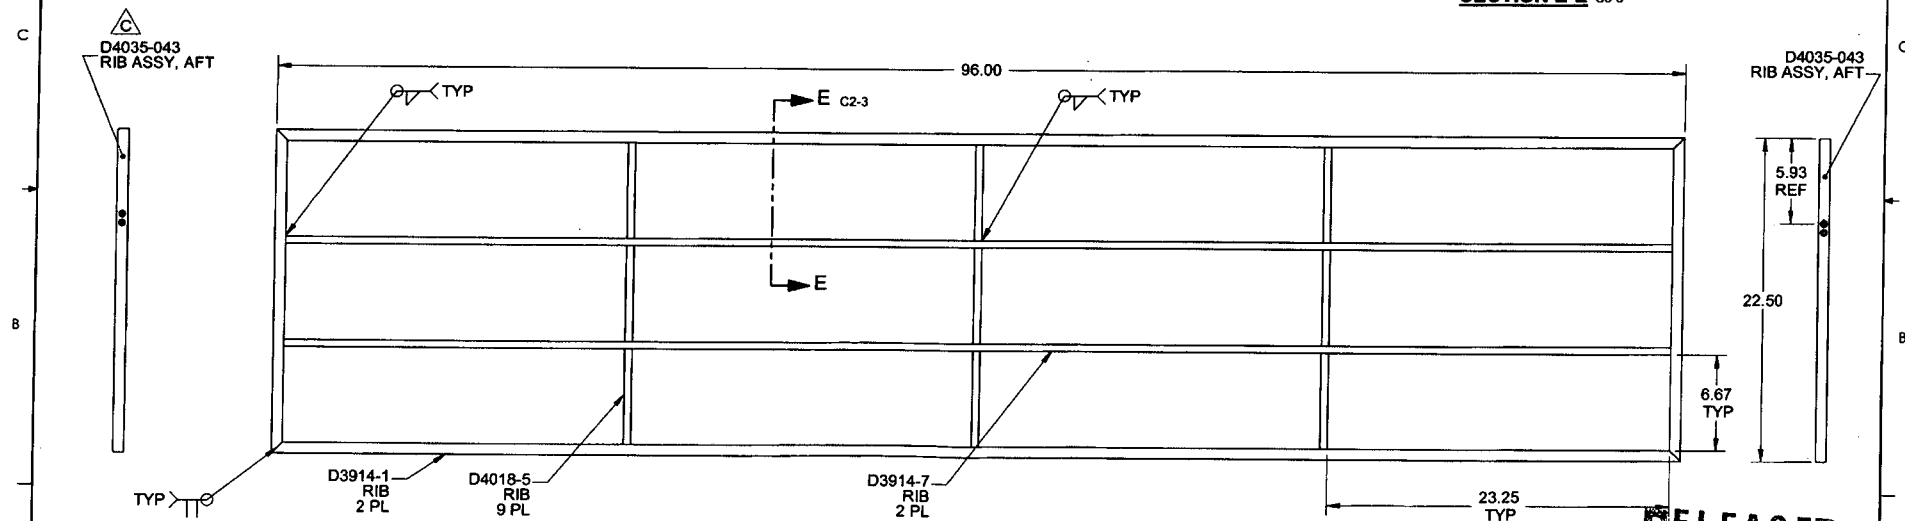

8 D3914-101 TUBULAR ASSY, LONG LID

NOTES:

- 1) MATERIAL: N/A
- 2) FINISH: NONE
- 3) TOLERANCES: PER DART QSI 018 UNLESS OTHERWISE NOTED
- 4) UNITS: INCHES UNLESS OTHERWISE NOTED
- 5) BREAK SHARP EDGES: N/A
- 6) IDENTIFICATION: N/A
- 7) WEIGHT: 14.10 lbs
- 8) TOLERANCE FOR XX.XX DIMENSIONS  $\pm 0.06$  FOR D3914-101
- 9) WELD PER DART QSI 004

|            |          |   |        |
|------------|----------|---|--------|
| DESIGN     | AJS      | <b>DART AEROSPACE LTD</b><br>HAWKESBURY, ONTARIO, CANADA   |        |
| DRAWN      | AJS      |   |        |
| CHECKED    | A.P.     | DRAWING NO.<br>D3914   | REV. C |
| MFG. APPR. | IS       | SHEET 3 OF 4   |        |
| APPROVED   | 140      | TITLE   | SCALE  |
| DE APPR.   | 140      | LONG BASKET LID ASSY (350)   | NTS    |
| DATE       | 13.03.13 | COPYRIGHT © 2010 BY DART AEROSPACE LTD<br>THIS DOCUMENT IS PRIVATE AND CONFIDENTIAL AND IS SUPPLIED ON THE EXPRESS CONDITION THAT IT IS NOT TO BE USED FOR ANY PURPOSE OR DISCLOSED OR COMMUNICATED TO ANY OTHER PERSON WITHOUT WRITTEN PERMISSION FROM DART AEROSPACE LTD. |        |

RELEASED  
2013-06-20

DQA: \_\_\_\_\_ Date: \_\_\_\_\_




## WORK ORDER NON-CONFORMANCE / UPDATE

QA Closed: \_\_\_\_\_ Date: \_\_\_\_\_

Work Order update only ☐

|                                                              |                                                |   |                                                            |   |                                               |  |   |  |  |
|--------------------------------------------------------------|------------------------------------------------|---|------------------------------------------------------------|---|-----------------------------------------------|--|---|--|--|
| Work Order: _____<br><br>Part No. _____<br><br>NCR No. _____ |                                                | <b>DISPOSITION</b><br><br>Rework <input type="checkbox"/><br>Scrap <input type="checkbox"/><br>Use-as-is <input type="checkbox"/><br>Suspected Unapproved <input type="checkbox"/> |                                                            | <b>AGAINST DEPARTMENT/PROCESS</b><br><br><div style="display: flex; justify-content: space-between;"> <div>           Skid-tube <input type="checkbox"/><br/>           Machining <input type="checkbox"/><br/>           Thermoforming <input type="checkbox"/><br/>           Large Fab <input type="checkbox"/> </div> <div>           Cross tube <input type="checkbox"/><br/>           Small Fab <input type="checkbox"/><br/>           Finishing <input type="checkbox"/><br/>           Composite <input type="checkbox"/> </div> <div>           Water Jet <input type="checkbox"/><br/>           Prod. Eng. Coord. <input type="checkbox"/><br/>           Rec/Store/Packaging <input type="checkbox"/><br/>           Supplier <input type="checkbox"/> </div> <div>           Engineering <input type="checkbox"/><br/>           Quality <input type="checkbox"/><br/>           Other <input type="checkbox"/> </div> </div> |                                               |  |   |  |  |
| Date :                                                       |                                                | Step #:   |                                                            | QTY Effective :   |                                               |  | MRB (QSI042) Approval<br><br><br>Completed By<br><br><br>Lead hand / Supervisor<br>Approval Verification<br><br><br>QC / QA Coordinator<br>Approval |  |  |
| Description Work Order Deviation                             |                                                |   |                                                            | Disposition   |                                               |  |   |  |  |
|                                                              |                                                |   |                                                            |   |                                               |  |   |  |  |
|                                                              |                                                |   |                                                            |   |                                               |  |   |  |  |
| Root Cause                                                   |                                                | FAULT CATEGORY   |                                                            |   |                                               |  |   |  |  |
| Environment <input type="checkbox"/>                         | No Re-verification <input type="checkbox"/>    | Pressure/Forced <input type="checkbox"/>   | Temperature/Cure <input type="checkbox"/>                  | Power Loss/Surge <input type="checkbox"/>   | Positioned Wrong <input type="checkbox"/>     |  |   |  |  |
| Design <input type="checkbox"/>                              | Operator <input type="checkbox"/>              | Bending <input type="checkbox"/>   | Set-up <input type="checkbox"/>                            | Folio/Program <input type="checkbox"/>   | Outside Dimensions <input type="checkbox"/>   |  |   |  |  |
| Doc/Data <input type="checkbox"/>                            | Offset/Setup <input type="checkbox"/>          | Centre Not Concentric <input type="checkbox"/>   | BOM/Route <input type="checkbox"/>                         | Grain <input type="checkbox"/>   | Over/Under tolerance <input type="checkbox"/> |  |   |  |  |
| Equip/Tooling <input type="checkbox"/>                       | Supplier <input type="checkbox"/>              | Cracks <input type="checkbox"/>   | Broken/Damage/Defect <input type="checkbox"/>              | Weld <input type="checkbox"/>   | Part Incorrect <input type="checkbox"/>       |  |   |  |  |
| Handling/Pre <input type="checkbox"/>                        | Training <input type="checkbox"/>              | Crimp/Kink/Ripple/Wave <input type="checkbox"/>   | Inspection Incomplete/Unqualified <input type="checkbox"/> | Wrong Stock Pulled <input type="checkbox"/>   | Part Lost/Missing <input type="checkbox"/>    |  |   |  |  |
| Material <input type="checkbox"/>                            | Use for Testing <input type="checkbox"/>       | Cuffs <input type="checkbox"/>   | Contamination <input type="checkbox"/>                     | Out of Sequence <input type="checkbox"/>   | Part Moved <input type="checkbox"/>           |  |   |  |  |
| Internal Transport <input type="checkbox"/>                  | Poor Information <input type="checkbox"/>      | Crushing <input type="checkbox"/>   | Countersink <input type="checkbox"/>                       | Off-set <input type="checkbox"/>   | Drawing <input type="checkbox"/>              |  |   |  |  |
| Tribal Knowledge <input type="checkbox"/>                    | Rushing <input type="checkbox"/>               | Heat Treat <input type="checkbox"/>   | Cut Too Short <input type="checkbox"/>                     | Mislabeled <input type="checkbox"/>   | Finish <input type="checkbox"/>               |  |   |  |  |
| LOA <input type="checkbox"/>                                 | Product Improvement <input type="checkbox"/>   | Wave/Twist in Tube <input type="checkbox"/>   | Instructions Incomplete/Unclear <input type="checkbox"/>   | Fit/Function <input type="checkbox"/>   | Misread <input type="checkbox"/>              |  |   |  |  |
| Substation <input type="checkbox"/>                          | Process Improvement <input type="checkbox"/>   | Marks/Chatter <input type="checkbox"/>   | Drill Holes <input type="checkbox"/>                       | Misaligned/off center <input type="checkbox"/>   | Turning Sequence <input type="checkbox"/>     |  |   |  |  |
| Past Expiry Date <input type="checkbox"/>                    | Manufacturing Process <input type="checkbox"/> | OTHER : _____   |                                                            |   |                                               |  |   |  |  |
| Misidentified <input type="checkbox"/>                       | Past Due <input type="checkbox"/>              |   |                                                            |   |                                               |  |   |  |  |

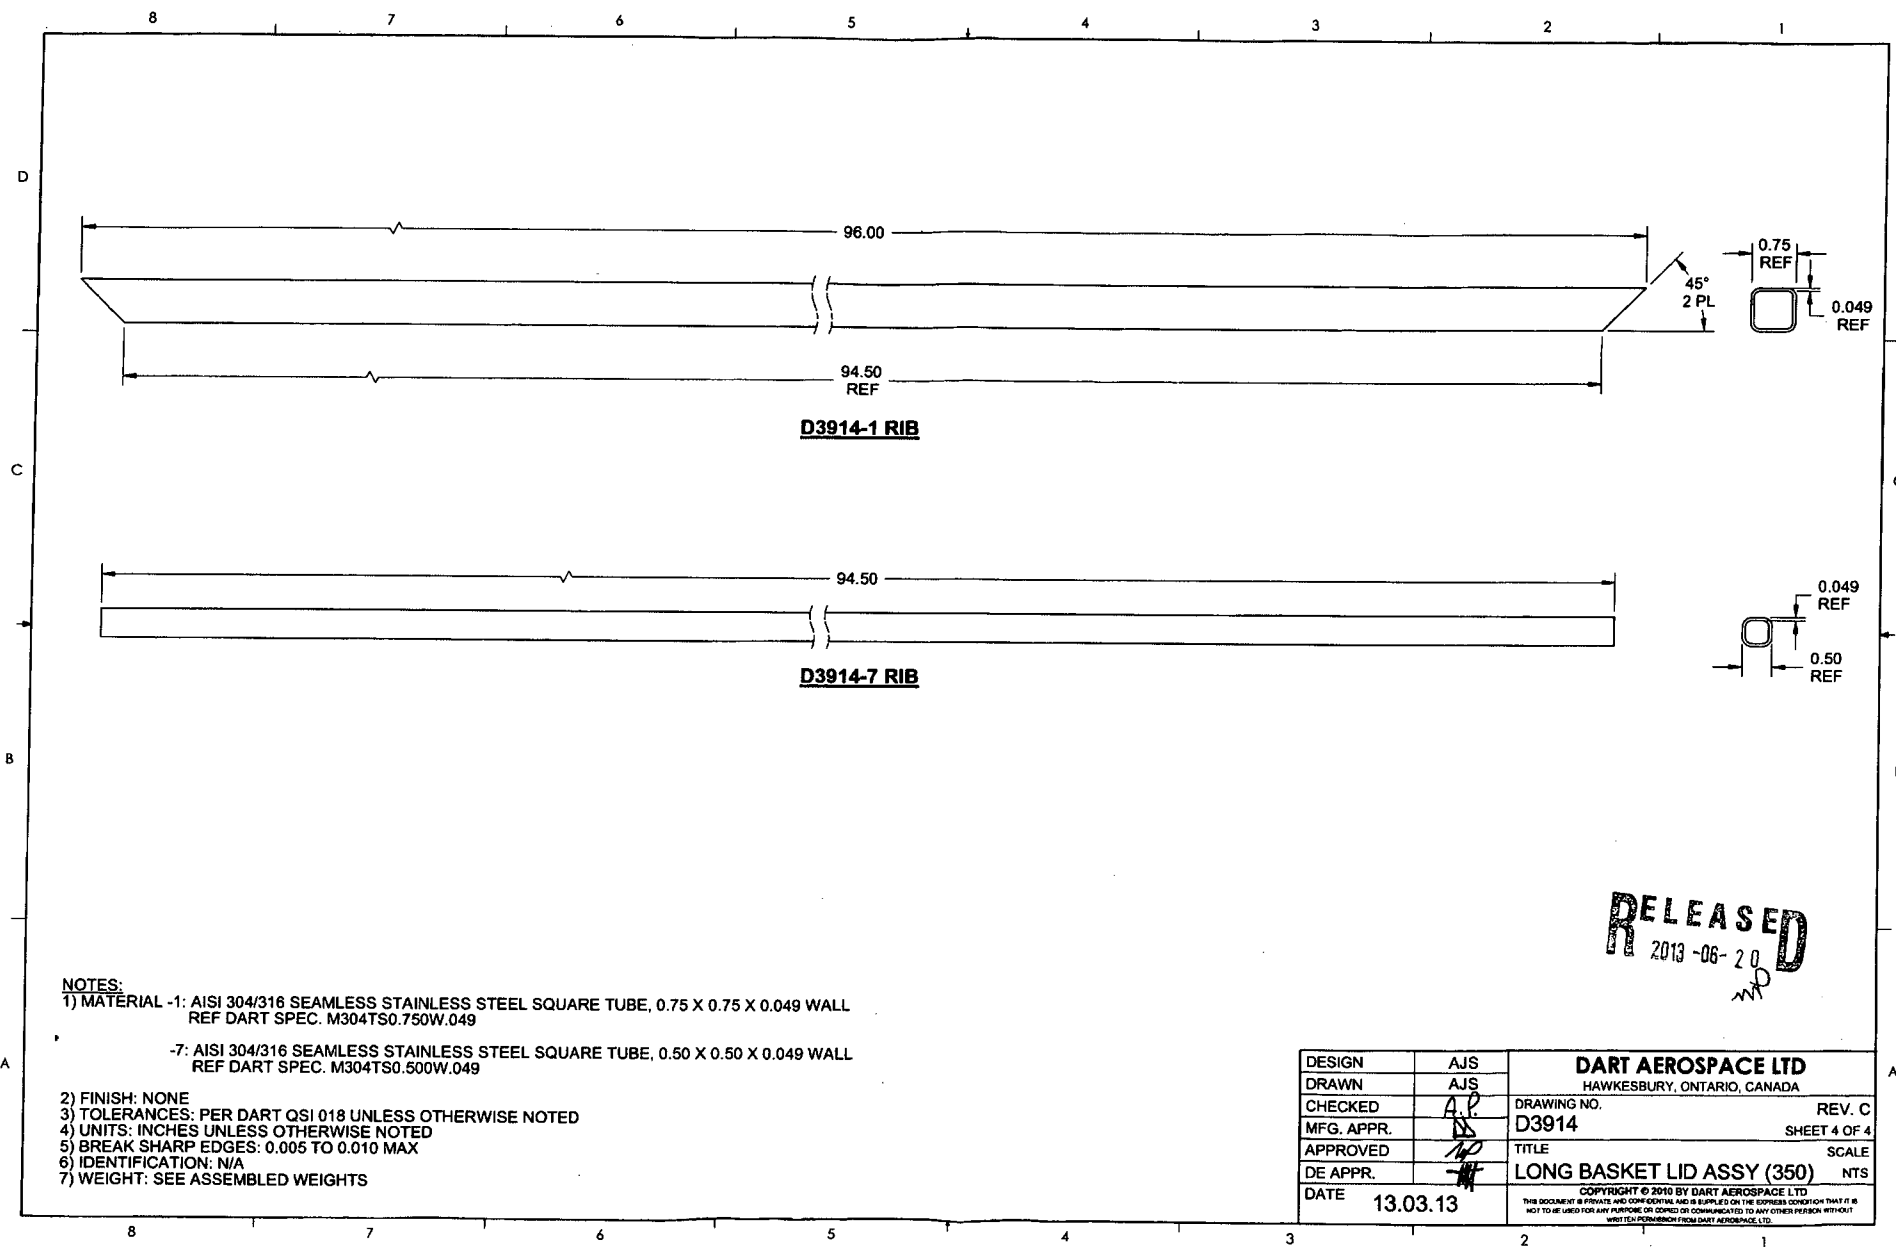

DQA: \_\_\_\_\_ Date: \_\_\_\_\_



## WORK ORDER NON-CONFORMANCE / UPDATE

QA Closed: \_\_\_\_\_ Date: \_\_\_\_\_

Work Order update only ☐

|   |  |   |  |   |  |  |   |  |  |
|---|--|---|--|---|--|--|---|--|--|
| Work Order: _____<br><br>Part No. _____<br><br>NCR No. _____   |  | <b>DISPOSITION</b><br><br>Rework <input type="checkbox"/><br>Scrap <input type="checkbox"/><br>Use-as-is <input type="checkbox"/><br>Suspected Unapproved <input type="checkbox"/>   |  | <b>AGAINST DEPARTMENT/PROCESS</b><br><br><div style="display: flex; justify-content: space-between;"> <div>           Skid-tube <input type="checkbox"/><br/>           Machining <input type="checkbox"/><br/>           Thermoforming <input type="checkbox"/><br/>           Large Fab <input type="checkbox"/> </div> <div>           Cross tube <input type="checkbox"/><br/>           Small Fab <input type="checkbox"/><br/>           Finishing <input type="checkbox"/><br/>           Composite <input type="checkbox"/> </div> <div>           Water Jet <input type="checkbox"/><br/>           Prod. Eng. Coord. <input type="checkbox"/><br/>           Rec/Store/Packaging <input type="checkbox"/><br/>           Supplier <input type="checkbox"/> </div> <div>           Engineering <input type="checkbox"/><br/>           Quality <input type="checkbox"/><br/>           Other <input type="checkbox"/> </div> </div> |  |  |   |  |  |
| Date :   |  | Step #:   |  | QTY Effective :   |  |  | MRB (QSI042) Approval<br><br><br>Completed By<br><br><br>Lead hand / Supervisor<br>Approval Verification<br><br><br>QC / QA Coordinator<br>Approval |  |  |
| Description Work Order Deviation   |  |   |  | Disposition   |  |  |   |  |  |
|   |  |   |  |   |  |  |   |  |  |
|   |  |   |  |   |  |  |   |  |  |
| <b>Root Cause</b><br><div style="display: flex;"> <div style="width: 50%;">           Environment <input type="checkbox"/><br/>           Design <input type="checkbox"/><br/>           Doc/Data <input type="checkbox"/><br/>           Equip/Tooling <input type="checkbox"/><br/>           Handling/Pre <input type="checkbox"/><br/>           Material <input type="checkbox"/><br/>           Internal Transport <input type="checkbox"/><br/>           Tribal Knowledge <input type="checkbox"/><br/>           LOA <input type="checkbox"/><br/>           Substation <input type="checkbox"/><br/>           Past Expiry Date <input type="checkbox"/><br/>           Misidentified <input type="checkbox"/> </div> <div style="width: 50%;">           No Re-verification <input type="checkbox"/><br/>           Operator <input type="checkbox"/><br/>           Offset/Setup <input type="checkbox"/><br/>           Supplier <input type="checkbox"/><br/>           Training <input type="checkbox"/><br/>           Use for Testing <input type="checkbox"/><br/>           Poor Information <input type="checkbox"/><br/>           Rushing <input type="checkbox"/><br/>           Product Improvement <input type="checkbox"/><br/>           Process Improvement <input type="checkbox"/><br/>           Manufacturing Process <input type="checkbox"/><br/>           Past Due <input type="checkbox"/> </div> </div> |  | <b>FAULT CATEGORY</b><br><div style="display: flex;"> <div style="width: 33%;">           Pressure/Forced <input type="checkbox"/><br/>           Bending <input type="checkbox"/><br/>           Centre Not Concentric <input type="checkbox"/><br/>           Cracks <input type="checkbox"/><br/>           Crimp/Kink/Ripple/Wave <input type="checkbox"/><br/>           Cuffs <input type="checkbox"/><br/>           Crushing <input type="checkbox"/><br/>           Heat Treat <input type="checkbox"/><br/>           Wave/Twist in Tube <input type="checkbox"/><br/>           Marks/Chatter <input type="checkbox"/> </div> <div style="width: 33%;">           Temperature/Cure <input type="checkbox"/><br/>           Set-up <input type="checkbox"/><br/>           BOM/Route <input type="checkbox"/><br/>           Broken/Damage/Defect <input type="checkbox"/><br/>           Inspection Incomplete/Unqualified <input type="checkbox"/><br/>           Contamination <input type="checkbox"/><br/>           Countersink <input type="checkbox"/><br/>           Cut Too Short <input type="checkbox"/><br/>           Instructions Incomplete/Unclear <input type="checkbox"/><br/>           Drill Holes <input type="checkbox"/> </div> <div style="width: 33%;">           Power Loss/Surge <input type="checkbox"/><br/>           Folio/Program <input type="checkbox"/><br/>           Grain <input type="checkbox"/><br/>           Weld <input type="checkbox"/><br/>           Wrong Stock Pulled <input type="checkbox"/><br/>           Out of Sequence <input type="checkbox"/><br/>           Off-set <input type="checkbox"/><br/>           Misabeled <input type="checkbox"/><br/>           Fit/Function <input type="checkbox"/><br/>           Misaligned/off center <input type="checkbox"/> </div> <div style="width: 33%;">           Positioned Wrong <input type="checkbox"/><br/>           Outside Dimensions <input type="checkbox"/><br/>           Over/Under tolerance <input type="checkbox"/><br/>           Part Incorrect <input type="checkbox"/><br/>           Part Lost/Missing <input type="checkbox"/><br/>           Part Moved <input type="checkbox"/><br/>           Drawing <input type="checkbox"/><br/>           Finish <input type="checkbox"/><br/>           Misread <input type="checkbox"/><br/>           Turning Sequence <input type="checkbox"/> </div> </div> |  |   |  |  |   |  |  |
|   |  | OTHER : <input type="checkbox"/>   |  |   |  |  |   |  |  |